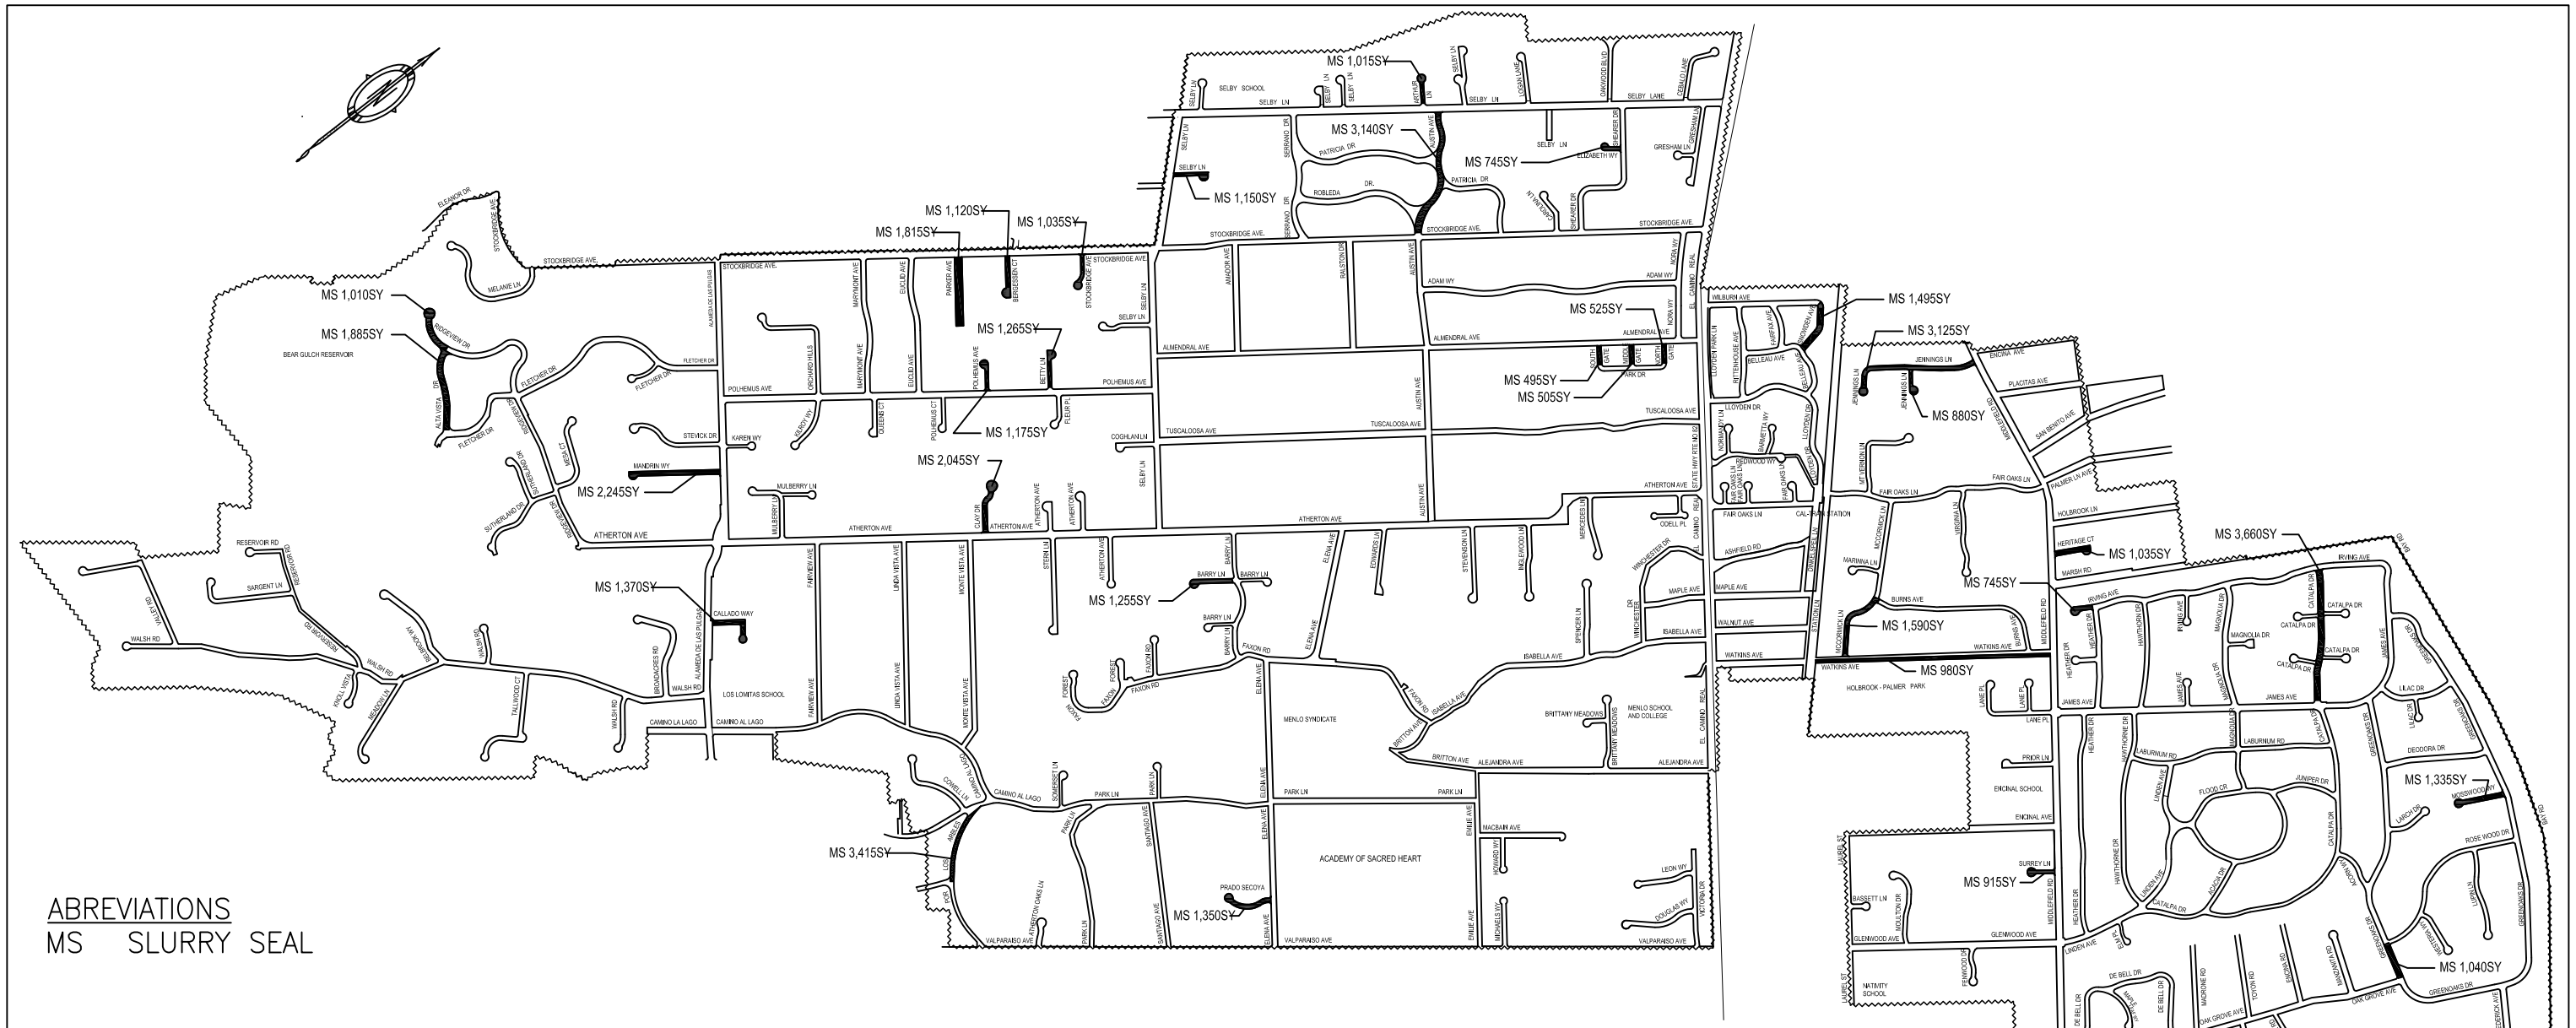

ABREVIATIONS

MS SLURRY SEAL

TOWN OF ATHERTON
2018 SLURRY SEAL PROJECT
PROJECT # 56084

NO.	DATE	DESCRIPTION	BY
1		PLANS FOR BID	DGH

REGISTERED CIVIL ENGINEER DATE

PLANS APPROVAL DATE

TOWN OF ATHERTON
DEPARTMENT OF PUBLIC WORKS
91 ASHFIELD ROAD
ATHERTON, CA 94027

THIS PLAN WAS PREPARED UNDER MY DIRECTION
APPROVED BY:

DAVID HUYNH R.C.E. 73129
DIRECTOR OF PUBLIC WORKS

	By	Checked
DRAWN	D. HUYNH	M. HANNEMAN
DESIGN	D. HUYNH	M. HANNEMAN
QUANTITIES		

SCALE: HORIZONTAL: NTS VERTICAL: NTS

TOWN OF ATHERTON
DEPARTMENT OF PUBLIC WORKS

0 1 2 3 4
ORIGINAL SCALE IS IN INCHES FOR REDUCED PLANS

2018 MICRO SEAL PROJECT

PROJECT MAP

DISREGARD PRINTS BEARING EARLIER PLOT DATES	DATE PLOTTED	SHEET	OF
	01/08/18	1	1

DWG File: S:\Projects\FY 17-18 Maintenance Projects\2018 Slurry Seal Project - 56084\CADD\01 - Micro Seal Project Map.dwg