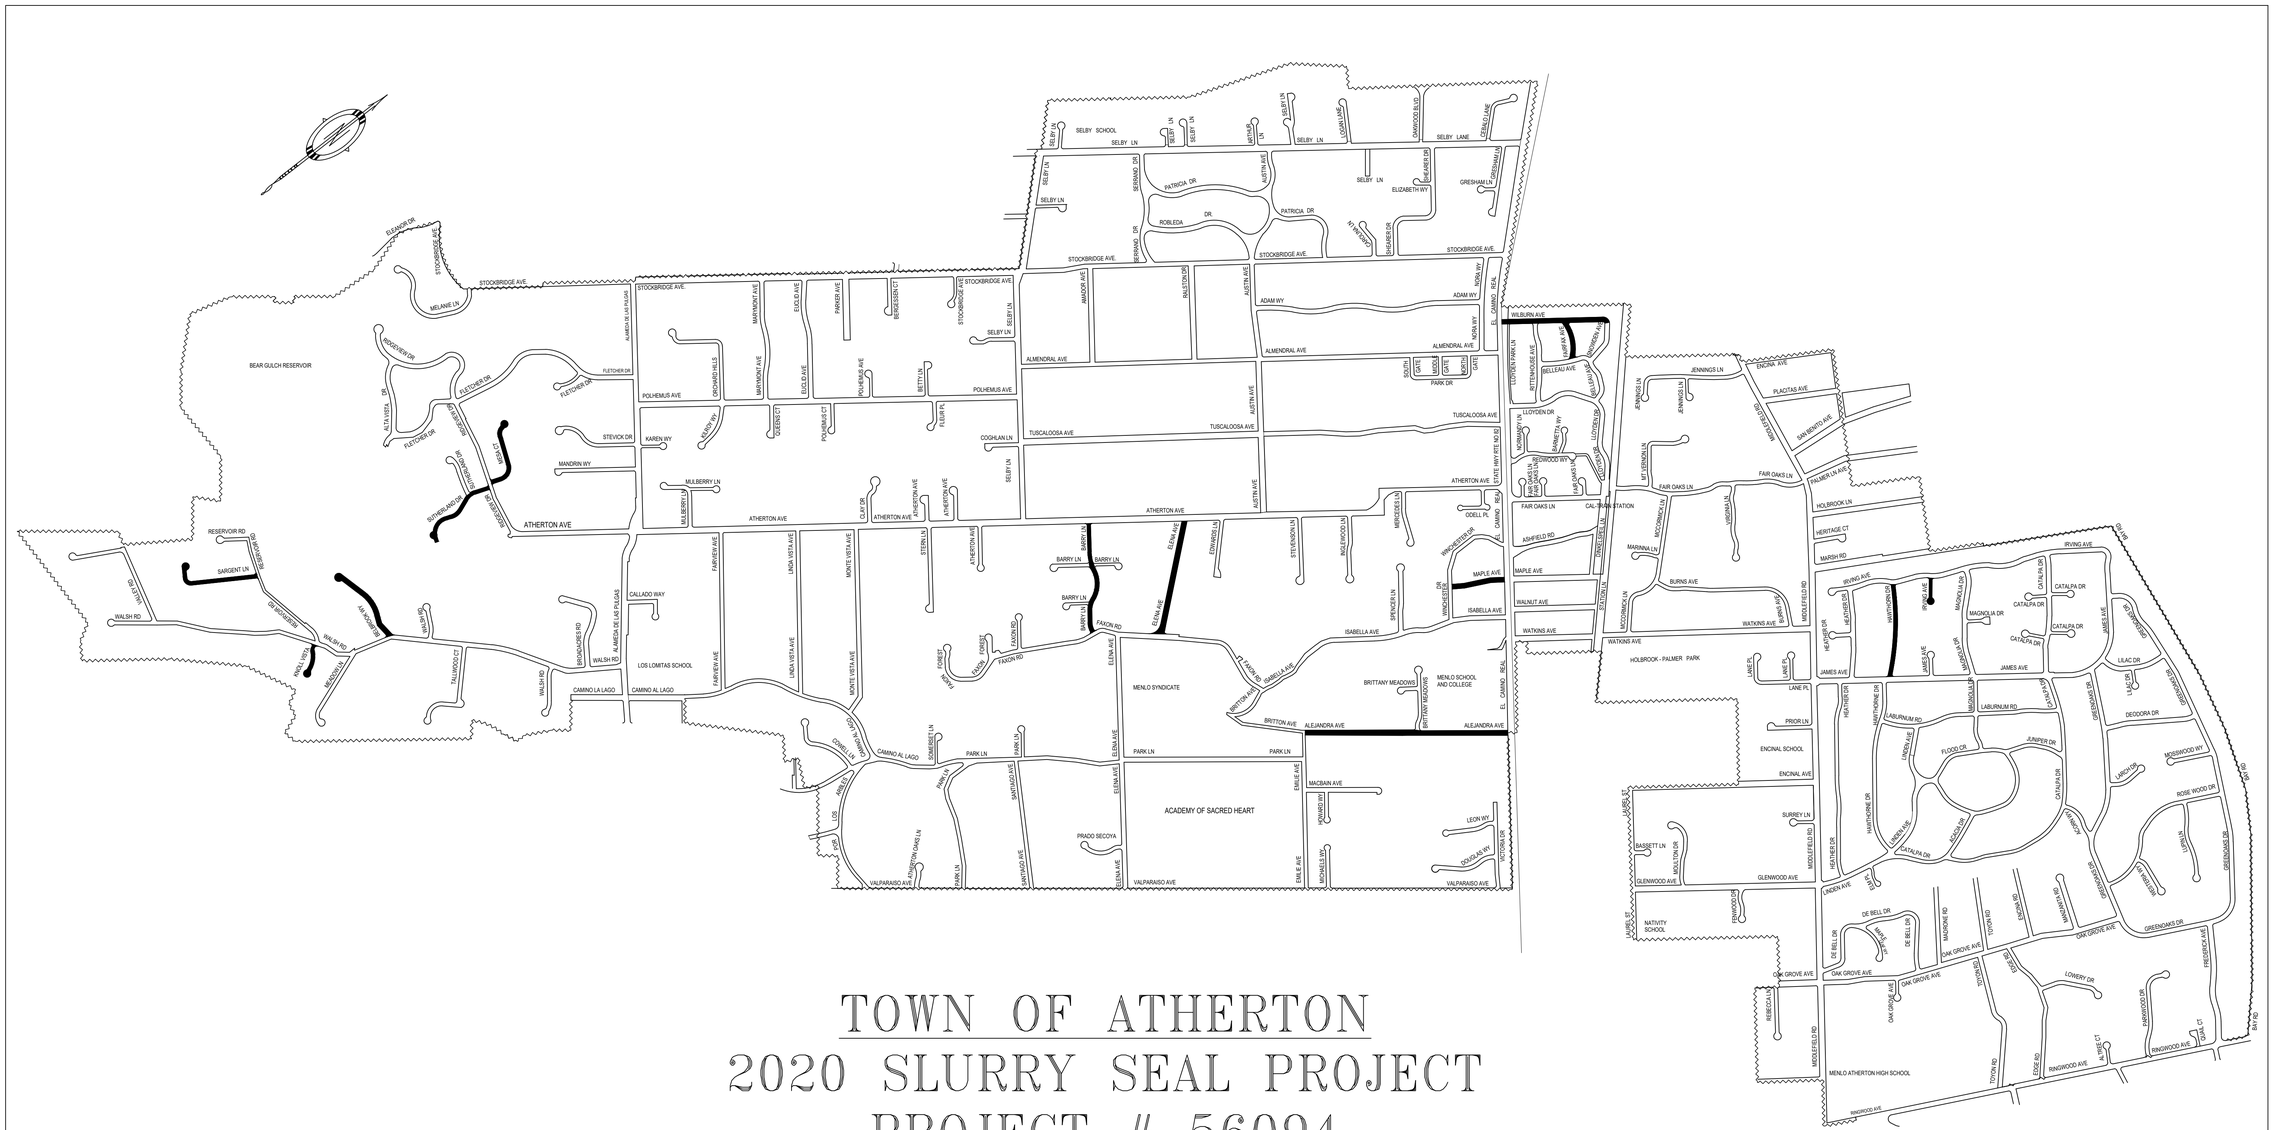

TOWN OF ATHERTON
2020 SLURRY SEAL PROJECT
PROJECT # 56094

NO.	DATE	DESCRIPTION	BY
1		PLANS FOR BID	DGH

REGISTERED CIVIL ENGINEER DATE

PLANS APPROVAL DATE

TOWN OF ATHERTON
DEPARTMENT OF PUBLIC WORKS
91 ASHFIELD ROAD
ATHERTON, CA 94027

THIS PLAN WAS PREPARED UNDER MY DIRECTION
APPROVED BY:

ROBERT OVADIA R.C.E. 52664
DIRECTOR OF PUBLIC WORKS

DRAWN	By D. HUYNH	Checked
DESIGN	By D. HUYNH	Checked
QUANTITIES	By	Checked

SCALE: HORIZONTAL: NTS VERTICAL: NTS

TOWN OF ATHERTON
DEPARTMENT OF PUBLIC WORKS

0 1 2 3 4
ORIGINAL SCALE IS IN INCHES FOR REDUCED PLANS

2020 SLURRY SEAL PROJECT

PROJECT LOCATION MAP

DISREGARD PRINTS BEARING EARLIER PLOT DATES	DATE PLOTTED	SHEET	OF
	05/06/20	1	1

DWG File: C:\Users\dhuynh\Documents\01 - Micro Seal Project Map.dwg