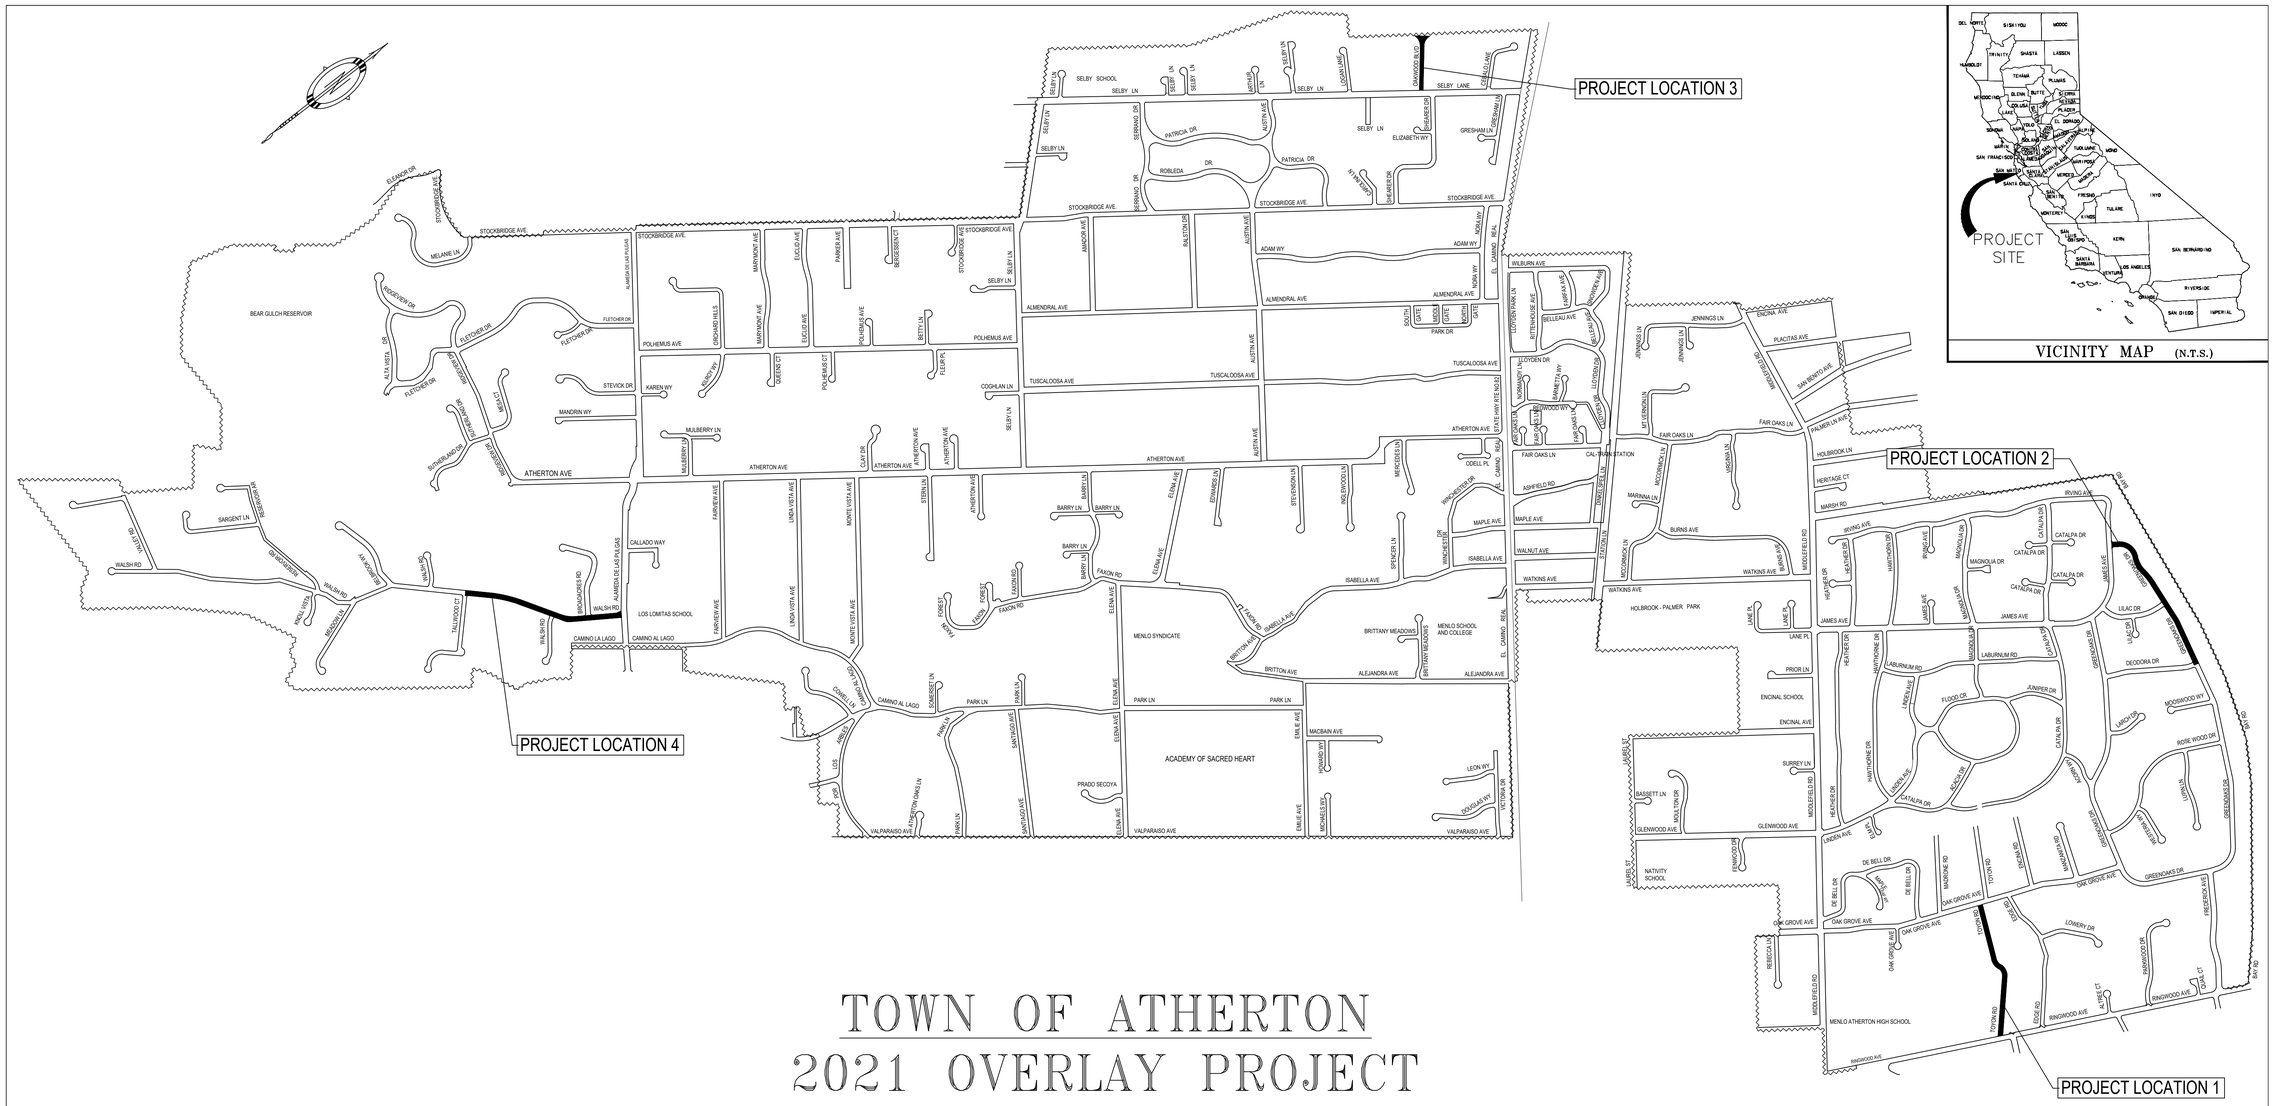

TOWN OF ATHERTON
2021 OVERLAY PROJECT
JAMES AVENUE OVERLAY
PROJECT #56096

NO.	DATE	DESCRIPTION	BY
1		PLANS FOR BID	DGH

REGISTERED CIVIL ENGINEER DATE

PLANS APPROVAL DATE

TOWN OF ATHERTON
DEPARTMENT OF PUBLIC WORKS
150 WATKINS AVENUE
ATHERTON, CA 94027

THIS PLAN WAS PREPARED UNDER MY DIRECTION
APPROVED BY:

ROBERT OVADIA R.C.E. 52664
DIRECTOR OF PUBLIC WORKS

	By	Checked
DRAWN	D. HUYNH	
DESIGN	D. HUYNH	
QUANTITIES		

SCALE: HORIZONTAL: NTS VERTICAL: NTS

TOWN OF ATHERTON
DEPARTMENT OF PUBLIC WORKS

0 1 2 3 4
ORIGINAL SCALE IS IN INCHES FOR REDUCED PLANS

2021 OVERLAY PROJECT

OVERLAY LOCATION MAP

DISREGARD PRINTS BEARING EARLIER PLOT DATES →	DATE PLOTTED	SHEET	OF
	02/10/21	1	3